

REVISION TABLE		REVISED BY		DESCRIPTION	
NUMBER	DATE				


DRAWINGS PROVIDED BY:

DATE:

2/8/2015

SCALE:

SHEET:

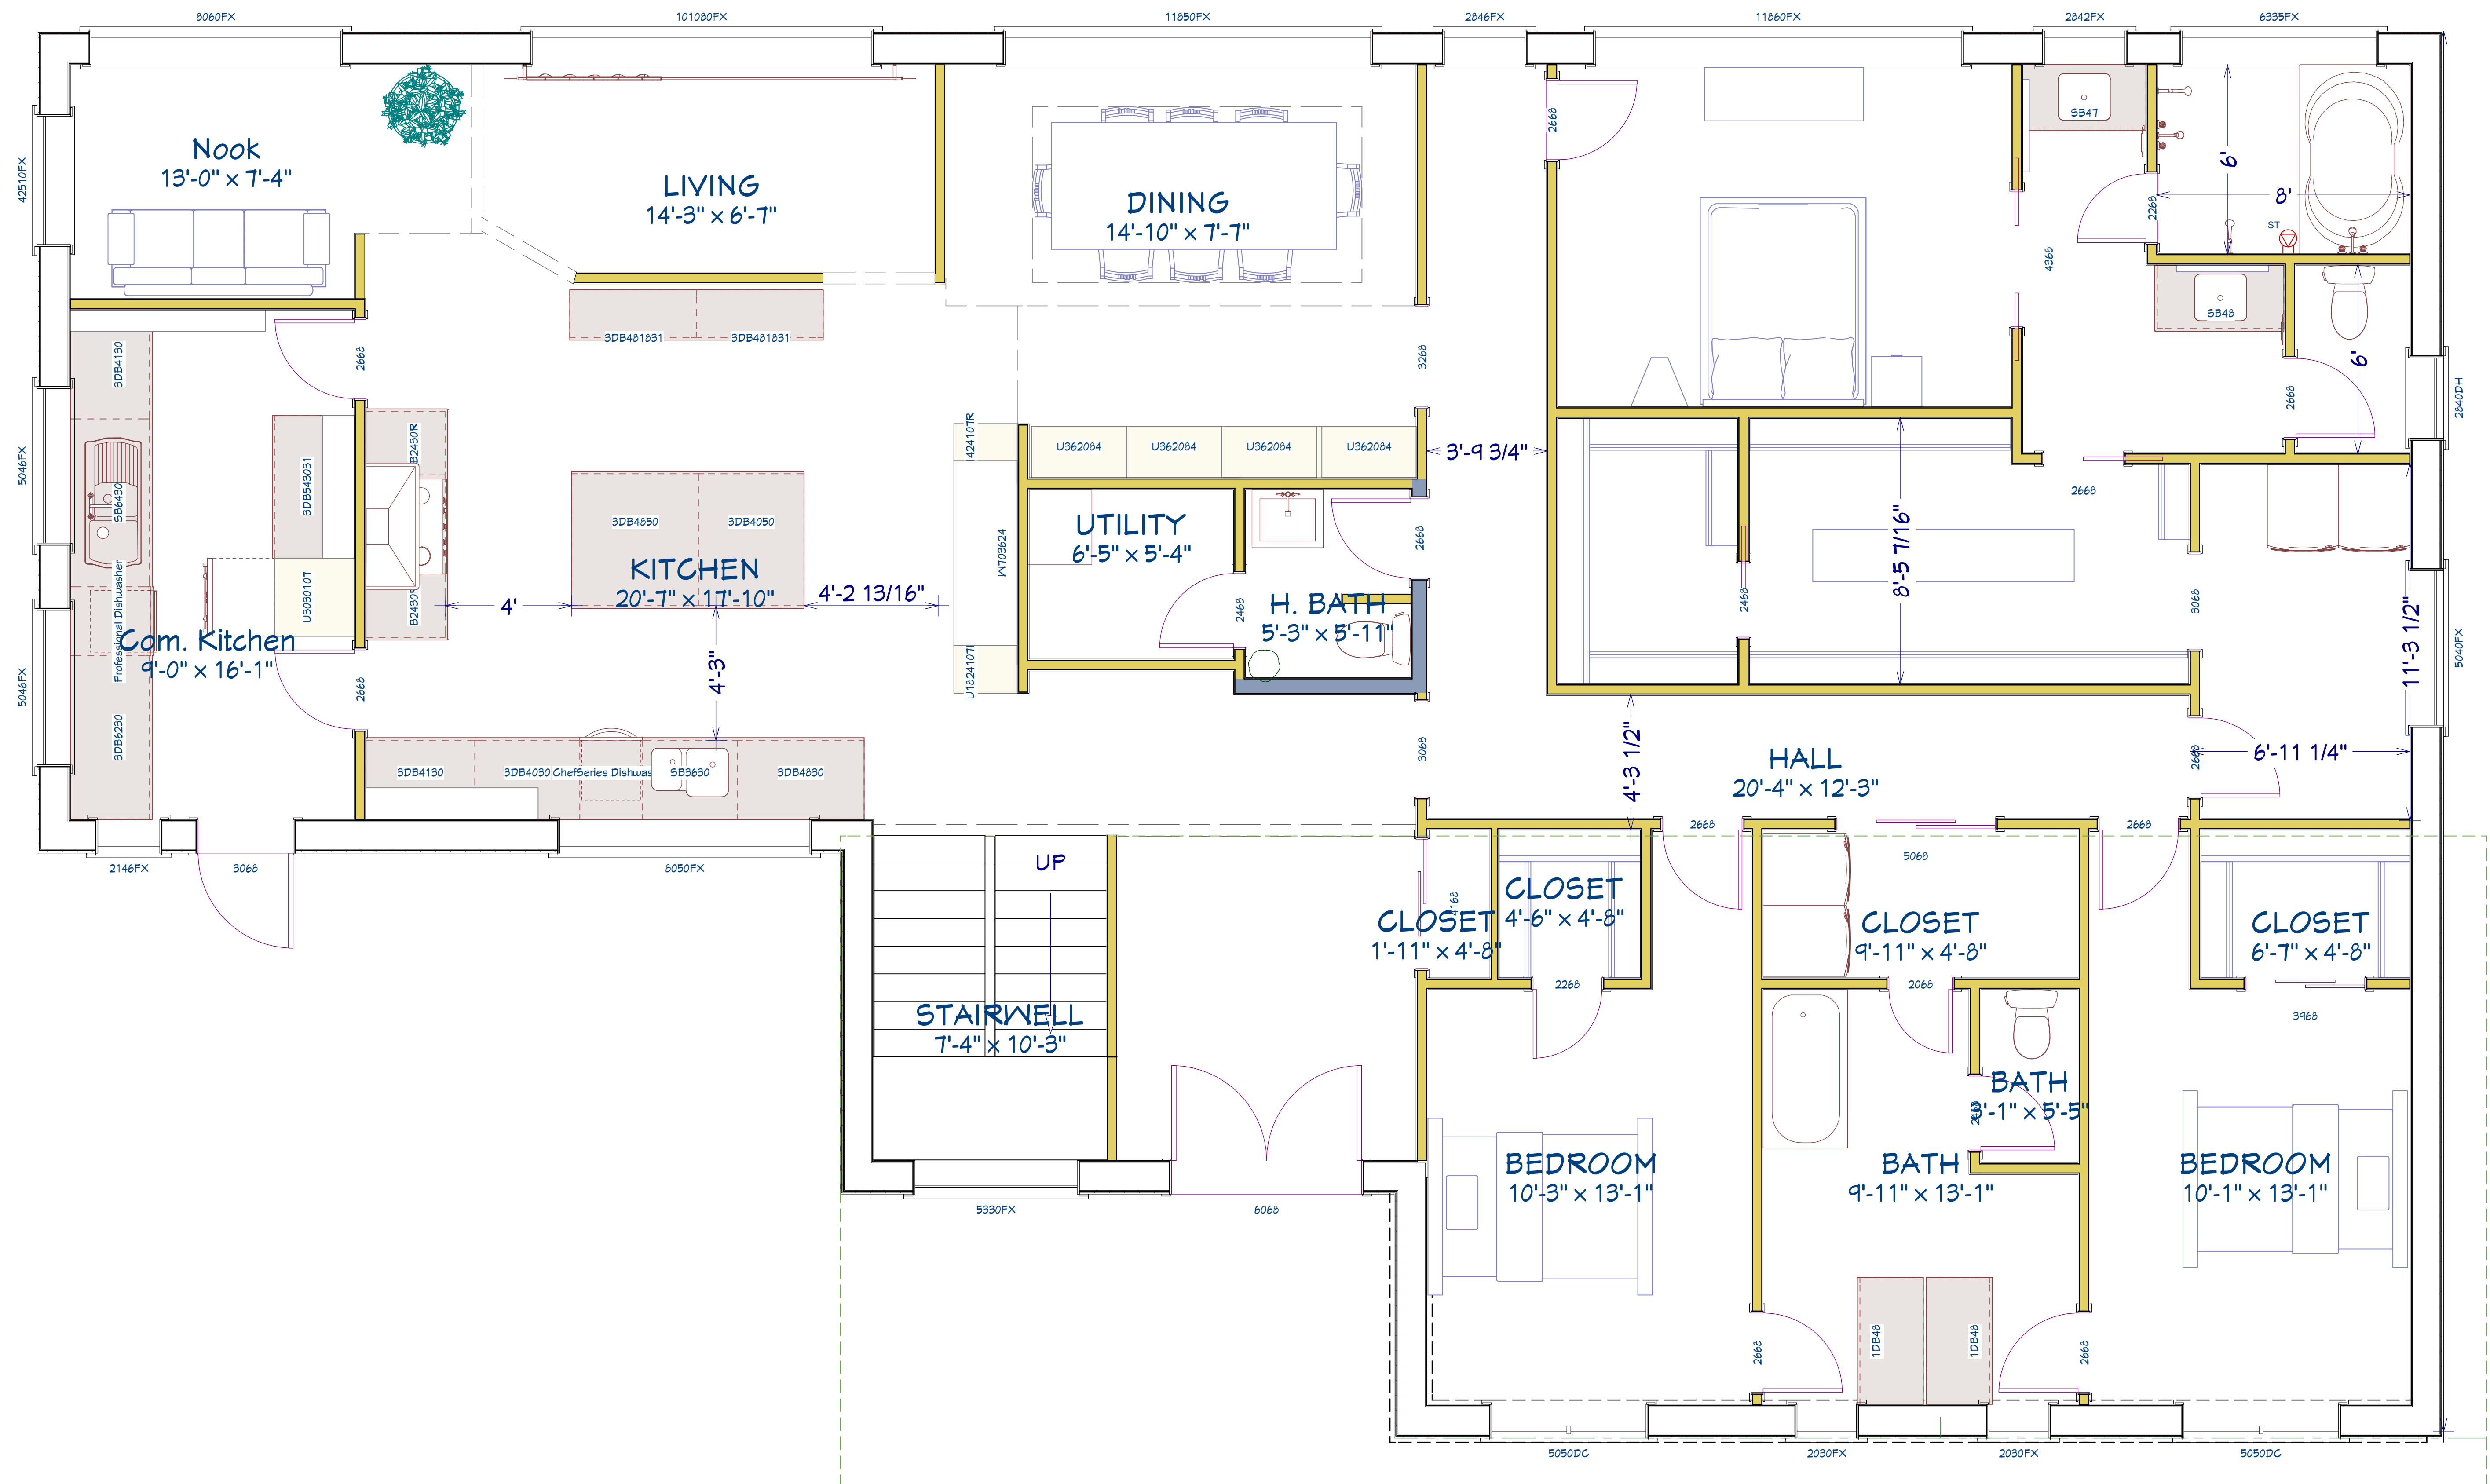

LIVING AREA  
2680 sq ft

REVISION TABLE	
NUMBER	DATE


DRAWINGS PROVIDED BY:

DATE:

2/8/2015

SCALE:

SHEET:

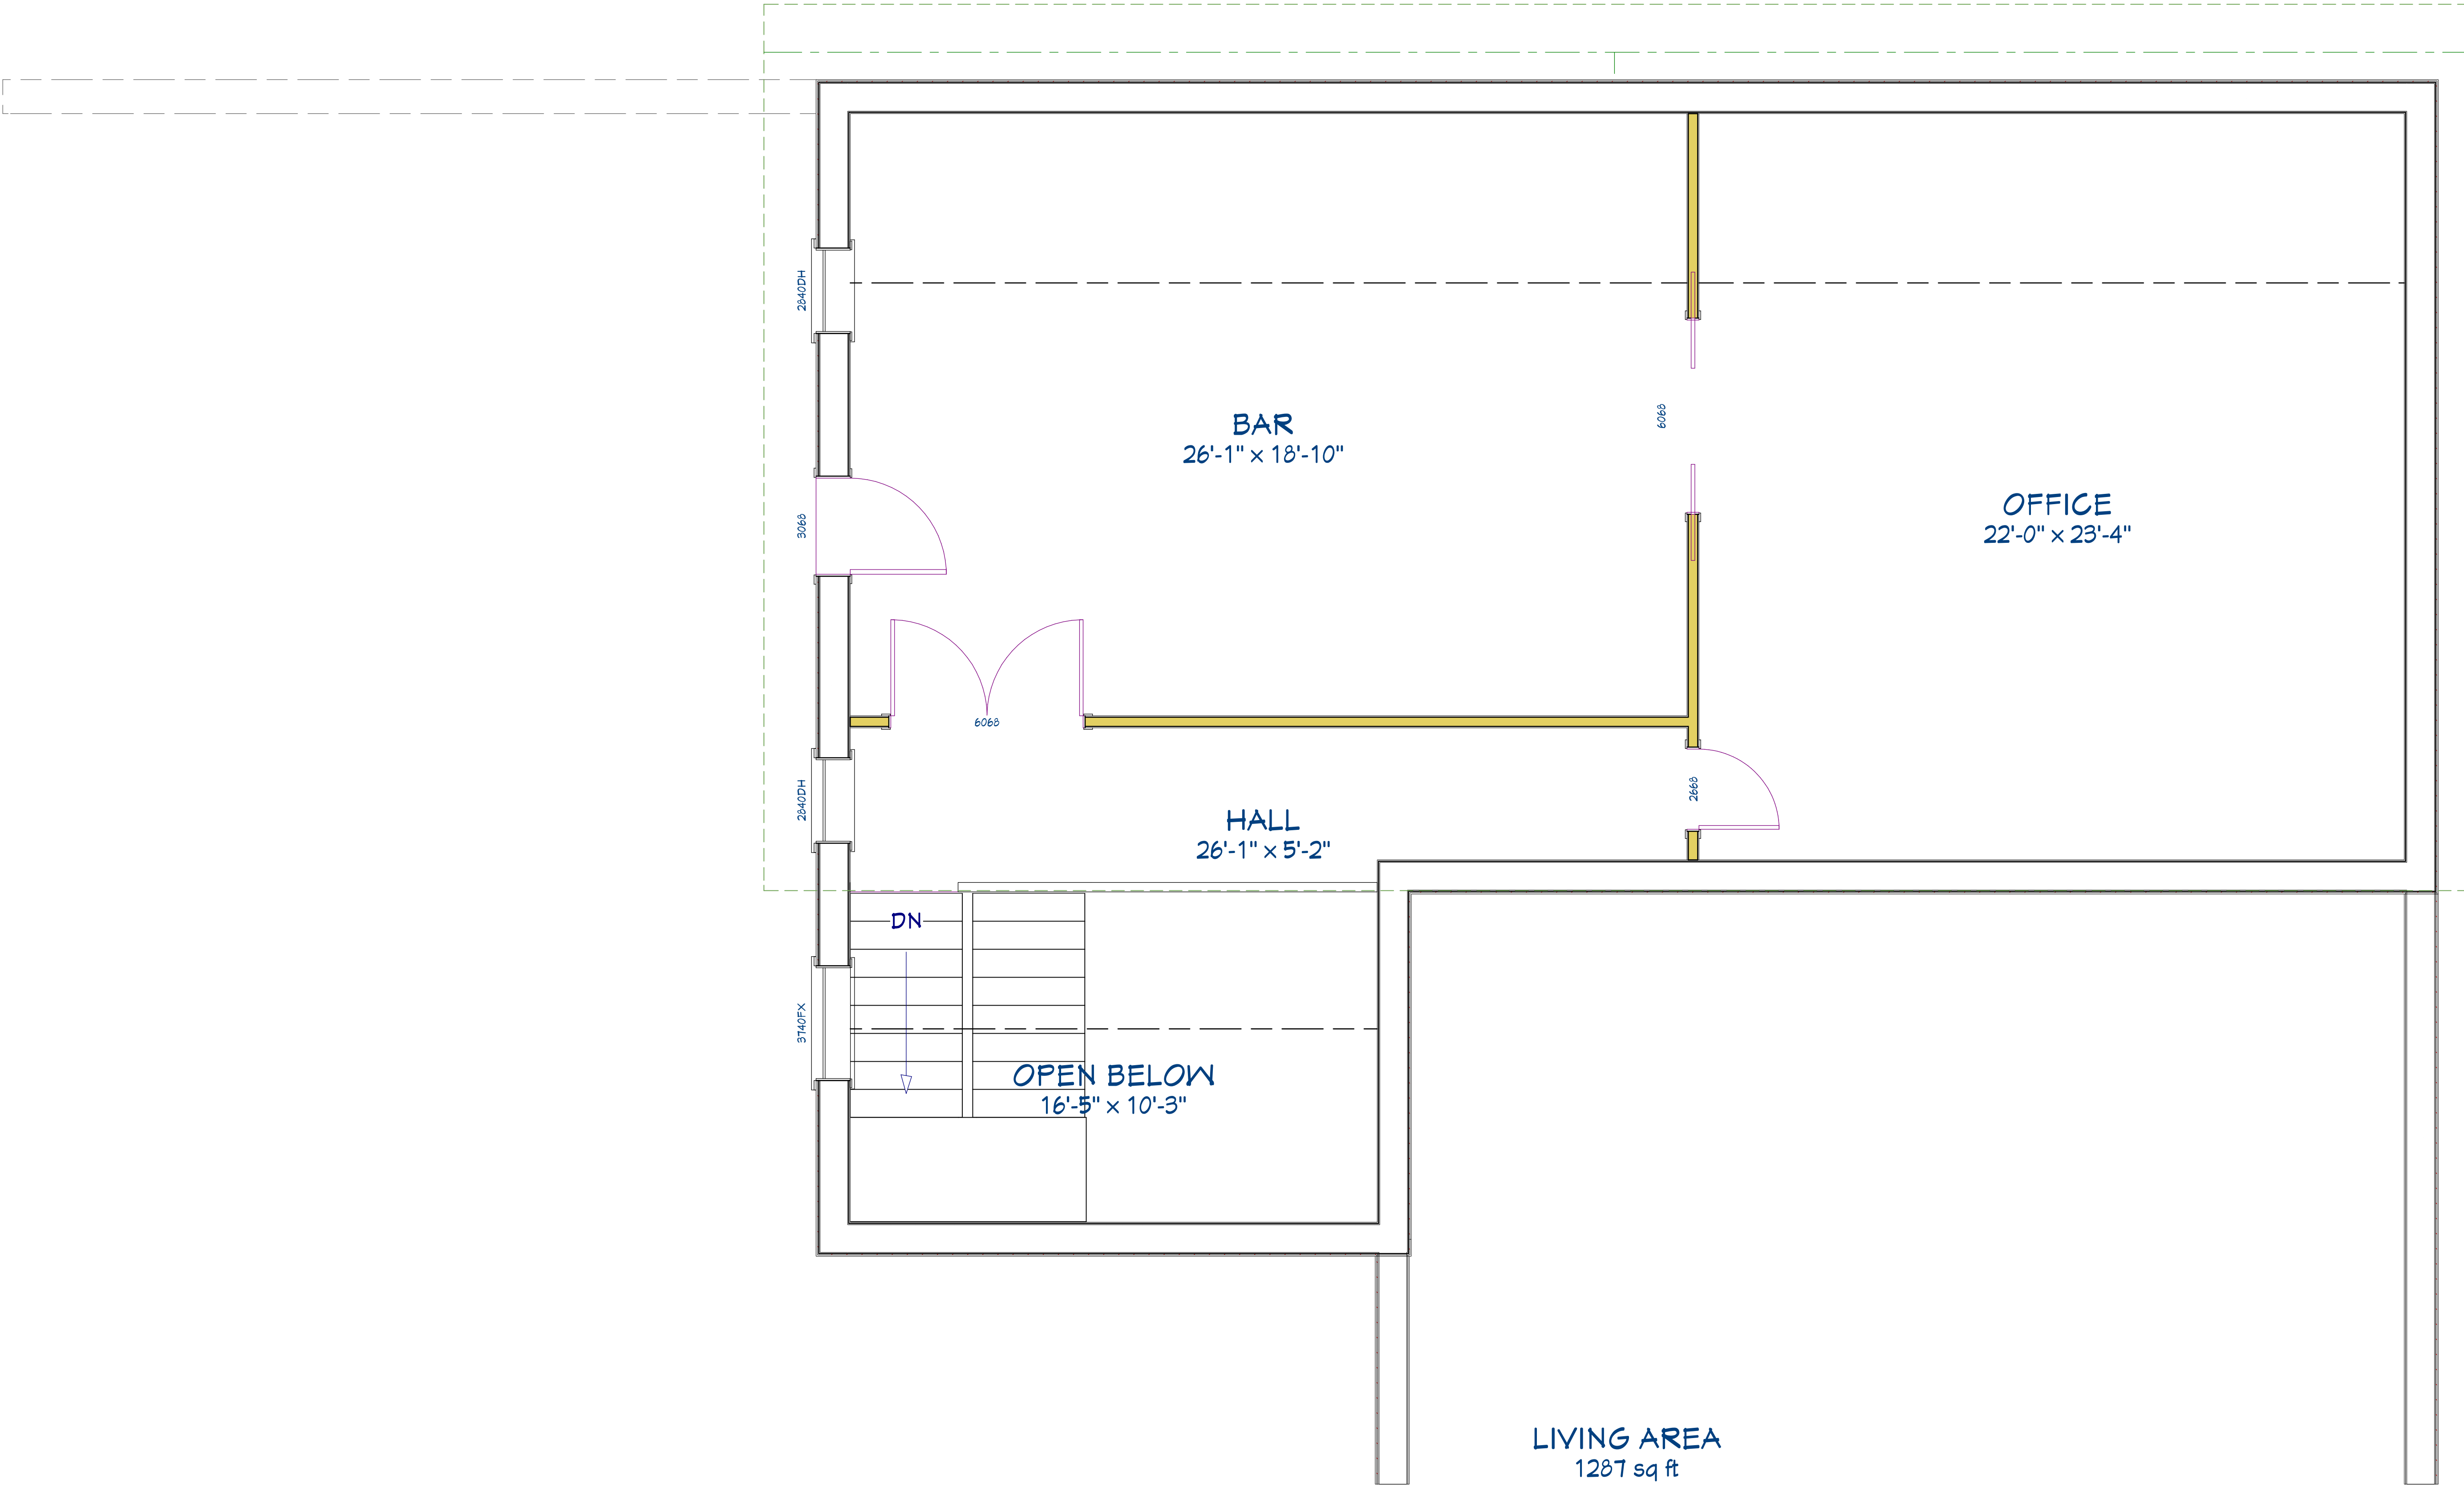

3rd Floor

REVISION TABLE		REVISION TABLE	
NUMBER	DATE	REVISION	DESCRIPTION

DRAWINGS PROVIDED BY:

DATE:

2/8/2015

SCALE:

SHEET: